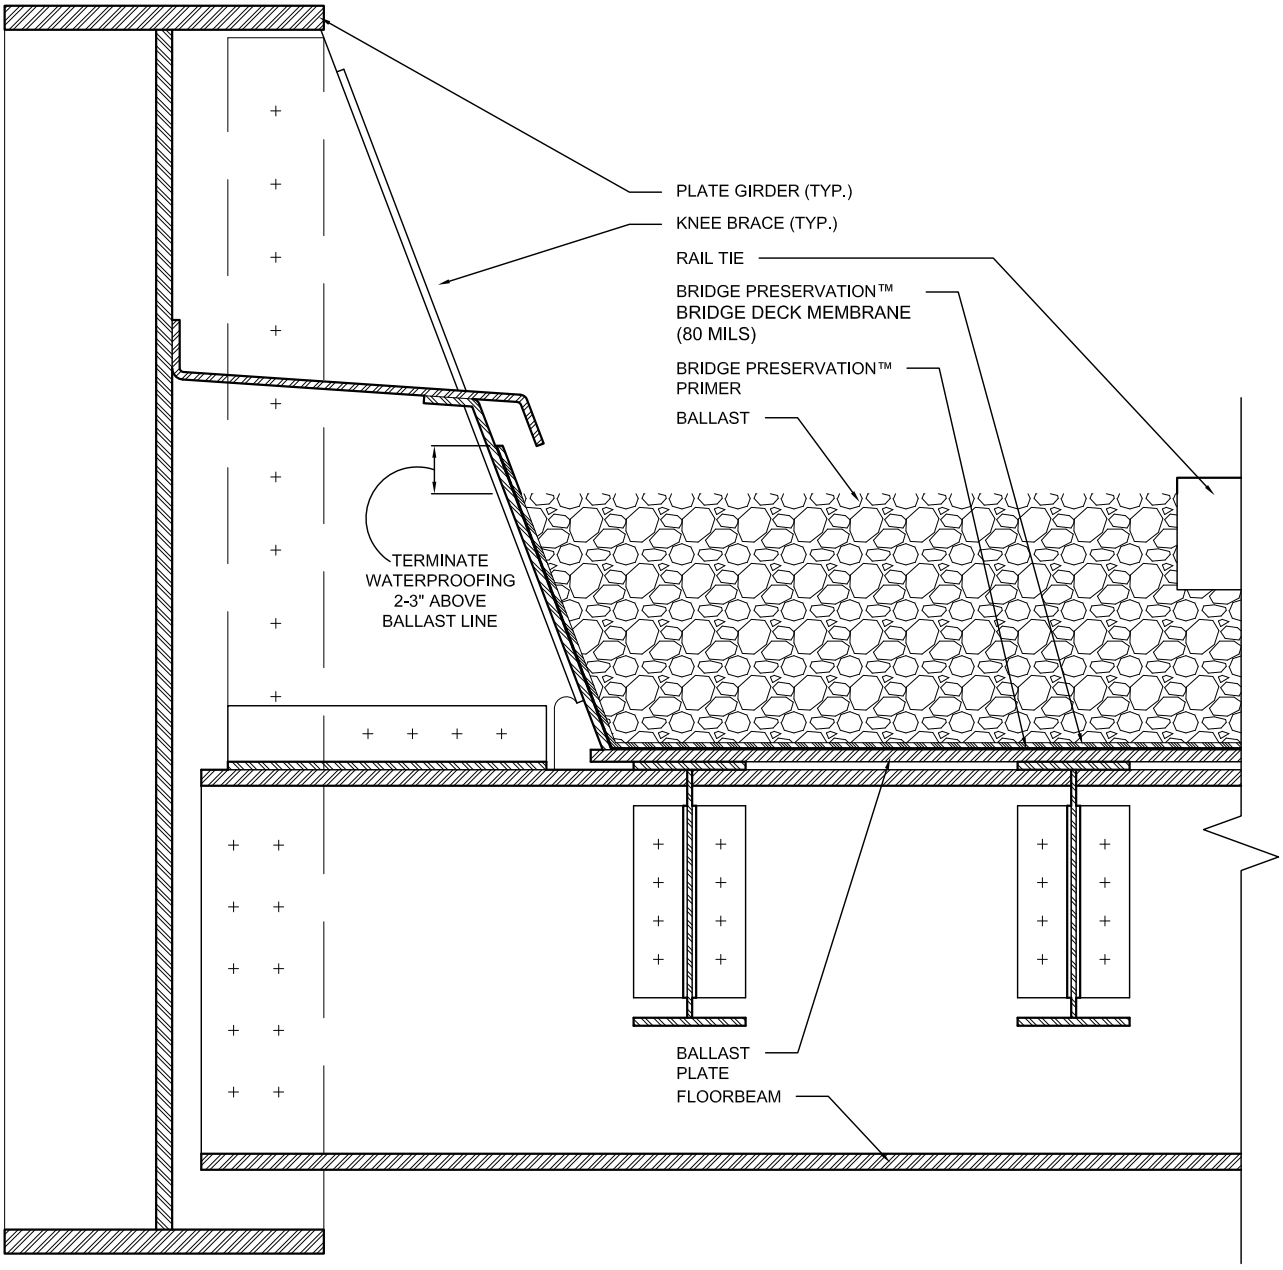

BRIDGE PRESERVATION LLC.
(913) 912-3305
686 S. ADAMS STREET
KANSAS CITY, KS 66105
http://bridgepreservation.com

Drawing Title:
TYPICAL DETAIL

Project:
STEEL DECK RAIL DETAIL

DISCLAIMER: THIS DRAWING IS INTENDED FOR INFORMATIONAL USE ONLY. ANY DIMENSIONS INCLUDED IN THIS DRAWING ARE BASED ON ESTIMATES OR INDUSTRY STANDARDS, AND ARE NOT GUARANTEED TO BE ACCURATE. THE PERSON(S) AND/OR COMPANY(S) USING THIS DRAWING ARE RESPONSIBLE FOR DETERMINING THE FINAL DIMENSIONS PRIOR TO CONSTRUCTION. BRIDGE PRESERVATION IS PROVIDING THIS DRAWING WITH THE SOLE INTENTION OF ILLUSTRATING THE PLACEMENT OF THE BRIDGE PRESERVATION WATERPROOFING SYSTEM. BRIDGE PRESERVATION IS NOT MAKING ANY RECOMMENDATIONS FOR CONSTRUCTION METHODS OR DESIGNS, AND THIS DRAWING SHALL NOT BE INTERPRETED AS SUCH.

		Date:
No:		
Issue:		
No:		
Issue:		
No:		
Issue:		
No:		
Issue:		

Date: 11/17/2014
Part Number:
Scale: NTS

SHEET 01 OF 01

©2014 BRIDGE PRESERVATION LLC. ALL RIGHTS RESERVED WORLDWIDE.